


SEMINOLE LANDING PHASE III

A SINGLE FAMILY RESIDENTIAL SUBDIVISION OF A
PORTION OF SECTION 16, TOWNSHIP-6-SOUTH, RANGE-6-EAST,
BALDWIN COUNTY, ALABAMA
JANUARY 1993

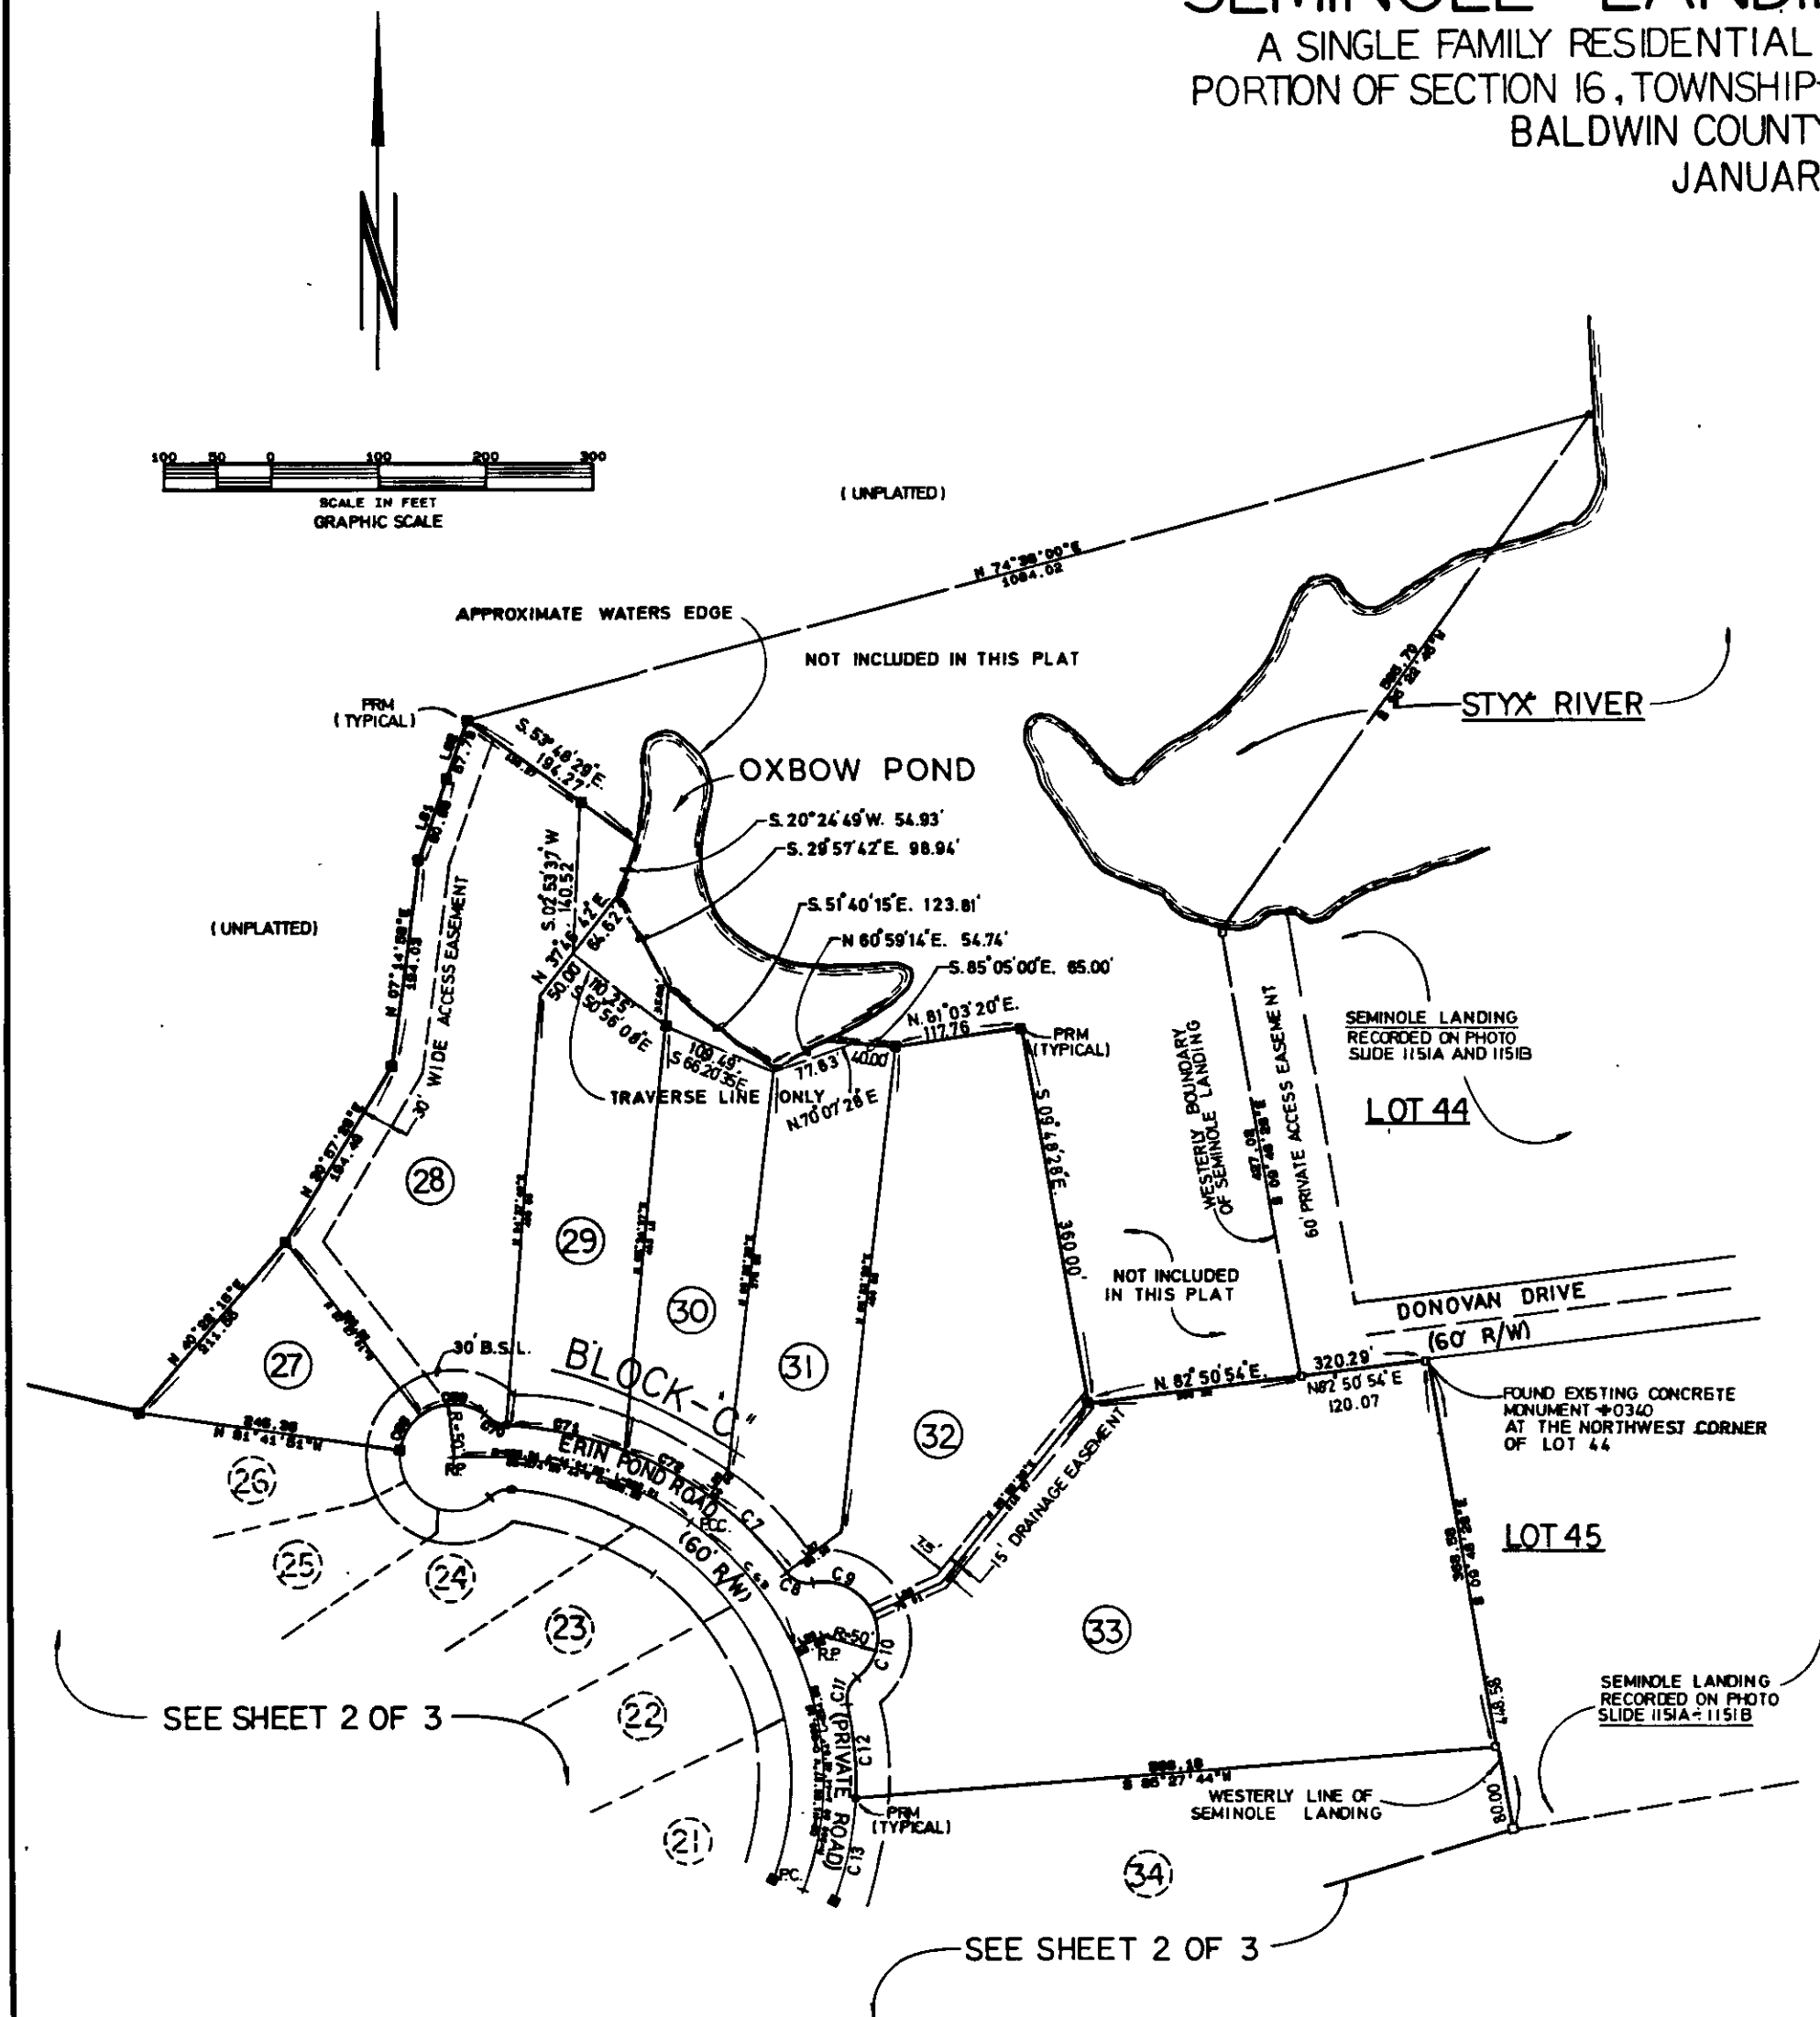

CURVE TABLE

CURVE	DELTA	RADIUS	ARC	TANGENT	CHORD	CHORD BPG
1	16° 02' 30"	448.62	125.60	63.22	125.19	N 87° 58' 00" W
2	9° 18' 30"	336.25	84.44	27.29	84.38	N 85° 18' 28" W
3	72° 50' 30"	60.00	78.37	44.34	71.32	N 87° 07' 58" W
4	118° 51' 27"	25.00	51.87	42.32	43.05	S 03° 01' 24" E
5	90° 00' 00"	25.00	39.27	25.00	35.36	N 72° 32' 48" E
6	38° 30' 21"	105.42	121.51	62.85	118.86	N 08° 43' 05" E
7	17° 38' 38"	330.00	101.71	51.26	101.31	S 44° 56' 43" E
8	84° 41' 31"	25.00	28.23	15.83	26.75	S 68° 29' 41" E
9	78° 32' 52"	90.00	80.80	36.45	61.84	S 62° 34' 00" E
10	76° 38' 04"	80.00	86.91	39.45	61.95	S 13° 08' 54" W
11	84° 42' 28"	25.00	28.23	15.84	26.76	S 19° 54' 13" W
12	10° 24' 53"	330.00	88.78	44.66	86.51	S 04° 43' 32" E
13	17° 25' 40"	330.00	100.38	50.58	99.99	S 11° 41' 45" W
14	18° 59' 18"	298.87	100.00	50.52	99.50	S 10° 24' 57" W
15	8° 27' 08"	298.87	42.28	21.18	42.25	S 03° 48' 13" E
16	88° 50' 15"	50.00	96.25	58.37	75.95	S 15° 38' 30" E
17	24° 21' 57"	298.87	121.91	61.99	120.99	S 20° 26' 12" E
18	25° 28' 15"	330.00	146.70	74.56	145.50	S 34° 53' 04" E
19	11° 03' 22"	330.00	83.88	31.94	83.98	S 16° 37' 19" E
20	12° 52' 59"	618.52	198.61	99.80	198.32	S 04° 30' 07" E
21	14° 52' 10"	618.52	180.00	90.45	158.55	S 09° 13' 26" W
22	87° 04' 48"	25.00	38.00	23.76	34.44	S 26° 52' 53" E
23	8° 27' 08"	1470.32	140.28	70.19	140.20	S 73° 09' 15" E
24	87° 46' 18"	25.00	42.66	26.84	37.67	N 55° 13' 39" E
25	23° 16' 57"	481.77	199.83	101.31	199.46	S 03° 38' 17" E
26	83° 53' 28"	25.00	36.00	22.47	33.42	S 33° 56' 31" E
27	12° 25' 38"	870.00	210.39	105.81	208.97	S 82° 05' 02" E
28	83° 13' 11"	25.00	36.31	22.20	33.20	S 68° 05' 37" W
29	4° 22' 10"	336.25	25.65	12.84	25.65	N 05° 33' 44" W
30	18° 08' 41"	270.00	85.35	43.03	84.99	N 46° 53' 10" W
31	18° 11' 18"	330.00	110.52	55.78	110.00	N 46° 20' 51" W
32	26° 02' 37"	330.00	150.00	76.32	148.71	N 23° 43' 53" W
33	18° 48' 08"	330.00	95.58	48.64	86.23	N 02° 19' 32" W
34	78° 43' 18"	25.00	34.78	20.87	32.05	N 53° 48' 07" W
35	100° 18' 48"	25.00	43.76	29.94	36.38	N 56° 11' 54" E
36	25° 27' 52"	270.00	120.00	61.01	118.01	S 43° 12' 35" E
37	8° 40' 52"	330.00	90.00	25.08	48.95	S 51° 38' 05" E
38	13° 53' 24"	330.00	80.00	40.20	78.80	S 10° 19' 18" E
39	31° 15' 18"	278.25	150.70	77.27	148.83	S 19° 00' 13" E
40	25° 18' 53"	278.25	122.05	62.04	121.06	S 47° 17' 19" E
41	7° 18' 44"	388.62	48.37	24.73	48.34	S 63° 35' 07" E
42	8° 45' 48"	388.62	59.44	29.78	59.38	S 71° 36' 22" E
43	9° 28' 58"	556.52	92.11	46.18	92.01	S 68° 40' 56" E
44	4° 10' 12"	556.52	40.50	20.26	40.48	S 52° 51' 21" E
45	8° 59' 52"	556.52	87.87	34.03	87.83	S 07° 35' 38" W
46	18° 49' 28"	348.87	113.90	57.47	113.39	S 38° 12' 27" W
47	6° 13' 57"	348.87	37.71	18.87	37.69	N 20° 40' 45" W
48	113° 20' 17"	50.00	96.91	76.03	83.55	N 15° 38' 30" W
49	23° 18' 38"	348.87	140.43	71.19	139.47	N 02° 53' 04" E
50	8° 05' 13"	348.87	17.83	35.81	35.81	N 17° 20' 58" E
51	32° 07' 18"	270.00	151.37	77.73	149.39	N 04° 20' 57" E
52	25° 02' 28"	270.00	118.00	59.86	117.06	N 24° 13' 54" W
53	17° 03' 24"	270.00	80.38	40.48	80.08	N 48° 18' 49" W
54	7° 11' 00"	295.31	37.02	18.64	37.00	N 57° 24' 01" W
55	24° 01' 38"	295.31	123.83	62.84	122.83	N 73° 00' 18" W
56	47° 58' 38"	25.00	20.84	11.13	20.33	N 70° 59' 05" W
57	55° 22' 18"	50.00	48.32	26.23	46.46	N 74° 40' 24" W
58	51° 33' 58"	50.00	45.00	24.15	43.50	N 81° 51' 28" W
59	34° 22' 38"	50.00	30.00	15.47	28.55	N 08° 53' 11" W
60	123° 58' 02"	50.00	108.18	83.87	86.28	N 70° 17' 10" E
61						
62	32° 49' 38"	355.31	203.18	104.44	200.40	S 70° 11' 20" E
63	28° 31' 02"	300.00	294.05	78.03	192.85	S 59° 03' 00" E
64	16° 02' 30"	418.62	117.21	56.99	116.82	S 67° 58' 00" W
65	26° 00' 48"	308.25	139.04	70.74	137.85	N 16° 22' 58" W
66	00° 21' 40"	338.25	2.12	1.06	2.12	N 07° 52' 24" W
67						
68	44° 14' 50"	50.00	36.51	20.33	37.66	N 30° 25' 34" E
69	79° 43' 12"	50.00	88.57	41.75	64.09	S 67° 35' 25" E
70	36° 50' 21"	25.00	16.95	8.81	16.82	S 67° 08' 59" E
71	18° 15' 23"	355.31	113.21	57.09	112.74	S 77° 26' 26" E
72	14° 30' 18"	355.31	89.95	42.22	89.71	S 81° 03' 39" E

LINE TABLE

LINE	BEARING	DISTANCE
1	S 09° 48' 28" E	80.00
2	N 80° 37' 57" E	81.88
3	S 18° 48' 34" W	82.02
4	S 02° 18' 08" E	44.38
5	S 84° 25' 26" W	142.89
6	N 85° 27' 14" W	150.00
7	N 27° 32' 46" E	81.09
8	N 07° 52' 24" W	2.12
9	S 83° 56' 28" E	50.00
10	N 06° 03' 31" E	46.54
11	S 20° 24' 38" W	85.71
12	S 20° 24' 38" W	95.00
13	S 75° 53' 13" E	105.00
14	N 15° 18' 45" W	99.84
15	S 15° 18' 45" E	105.00
16	S 84° 25' 26" W	25.47
17	N 03° 22' 34" W	4.08
18	N 55° 56' 31" W	50.00
19	N 06° 03' 31" E	35.00
20	N 06° 03' 31" E	100.32
21	N 73° 38' 44" W	25.41
22	S 73° 38' 44" E	25.41
23	S 06° 03' 31" W	85.08
24	N 64° 25' 26" E	85.38
25	N 64° 25' 26" E	83.18
26	S 20° 24' 38" W	37.95
27	N 65° 42' 31" E	29.88
28	N 27° 32' 46" E	109.40
29	N 80° 38' 17" E	35.74
30	N 15° 18' 45" W	87.47
31	N 06° 03' 31" E	46.22
32	S 36° 11' 18" E	70.00
33	S 88° 31' 48" E	12.27
34	S 88° 31' 48" E	11.25
35	S 57° 20' 03" E	33.88
36	S 33° 58' 17" E	25.84
37	S 36° 13' 17" E	12.70
38	N 51° 40' 25" E	10.86
39	N 73° 38' 04" E	9.18
40	N 74° 24' 33" E	21.00
41	N 80° 34' 08" E	18.32
42	S 57° 20' 03" E	17.47
43	S 16° 14' 20" E	25.02
44	S 51° 48' 45" W	35.46
45	S 09° 25' 33" W	55.29
46	N 36° 44' 18" W	30.00
47	N 35° 53' 54" W	35.00
48	N 53° 58' 20" E	51.30
49	N 53° 58' 20" E	27.02
50	N 40° 48' 41" E	71.40
51	N 03° 17' 34" E	34.06
52	N 03° 17' 34" E	35.00
53	N 35° 17' 50" W	50.81
54	N 35° 17' 50" W	40.00
55	N 68° 26' 13" W	60.00
56	N 68° 26' 13" W	35.82
57	N 12° 21' 32" E	20.00
58	N 63° 06' 30" E	40.00
59	N 65° 42' 31" E	29.98
60	N 81° 41' 51" W	50.00
61	N 18° 09' 28" E	80.89
62	N 18° 50' 36" E	87.79
63	S 55° 53' 00" E	18.00
64	S 55° 53' 00" E	30.00
65	S 85° 05' 00" E	40.00
66	N 85° 42' 28" E	70.01
67	N 53° 31' 13" E	63.18
68	N 36° 11' 28" E	30.00
69	N 06° 32' 38" E	2.00
70	N 05° 34' 07" E	17.00
71	N 49° 13' 30" E	70.00
72	S 37° 03' 52" E	64.28
73	S 85° 20' 35" E	109.48
74	N 70° 07' 28" E	77.83
75	S 85° 05' 00" E	60.00

LEGEND:

- PRM - PERMANENT REFERENCE MONUMENT
- PCP - PERMANENT CONTROL POINT
- R/W - RIGHT OF WAY
- PT - POINT OF TANGENCY
- PC - POINT OF CURVATURE
- PRC - POINT OF REVERSE CURVATURE
- PCC - POINT OF COMPOUND CURVATURE
- RP - RADIUS POINT
- R - RADIUS
- CIO - CURVE TABLE NUMBER
- L7 - LINE TABLE NUMBER
- B.S.L. - BUILDING SETBACK LINE
- - DENOTES SET 4" SQUARE CONCRETE MONUMENT WITH BRASS DISK STAMPED No.12701
- - DENOTES FOUND CAPPED IRON ROD No.0340
- - DENOTES FOUND 2" DIAMETER IRON PIPE (UNNUMBERED)